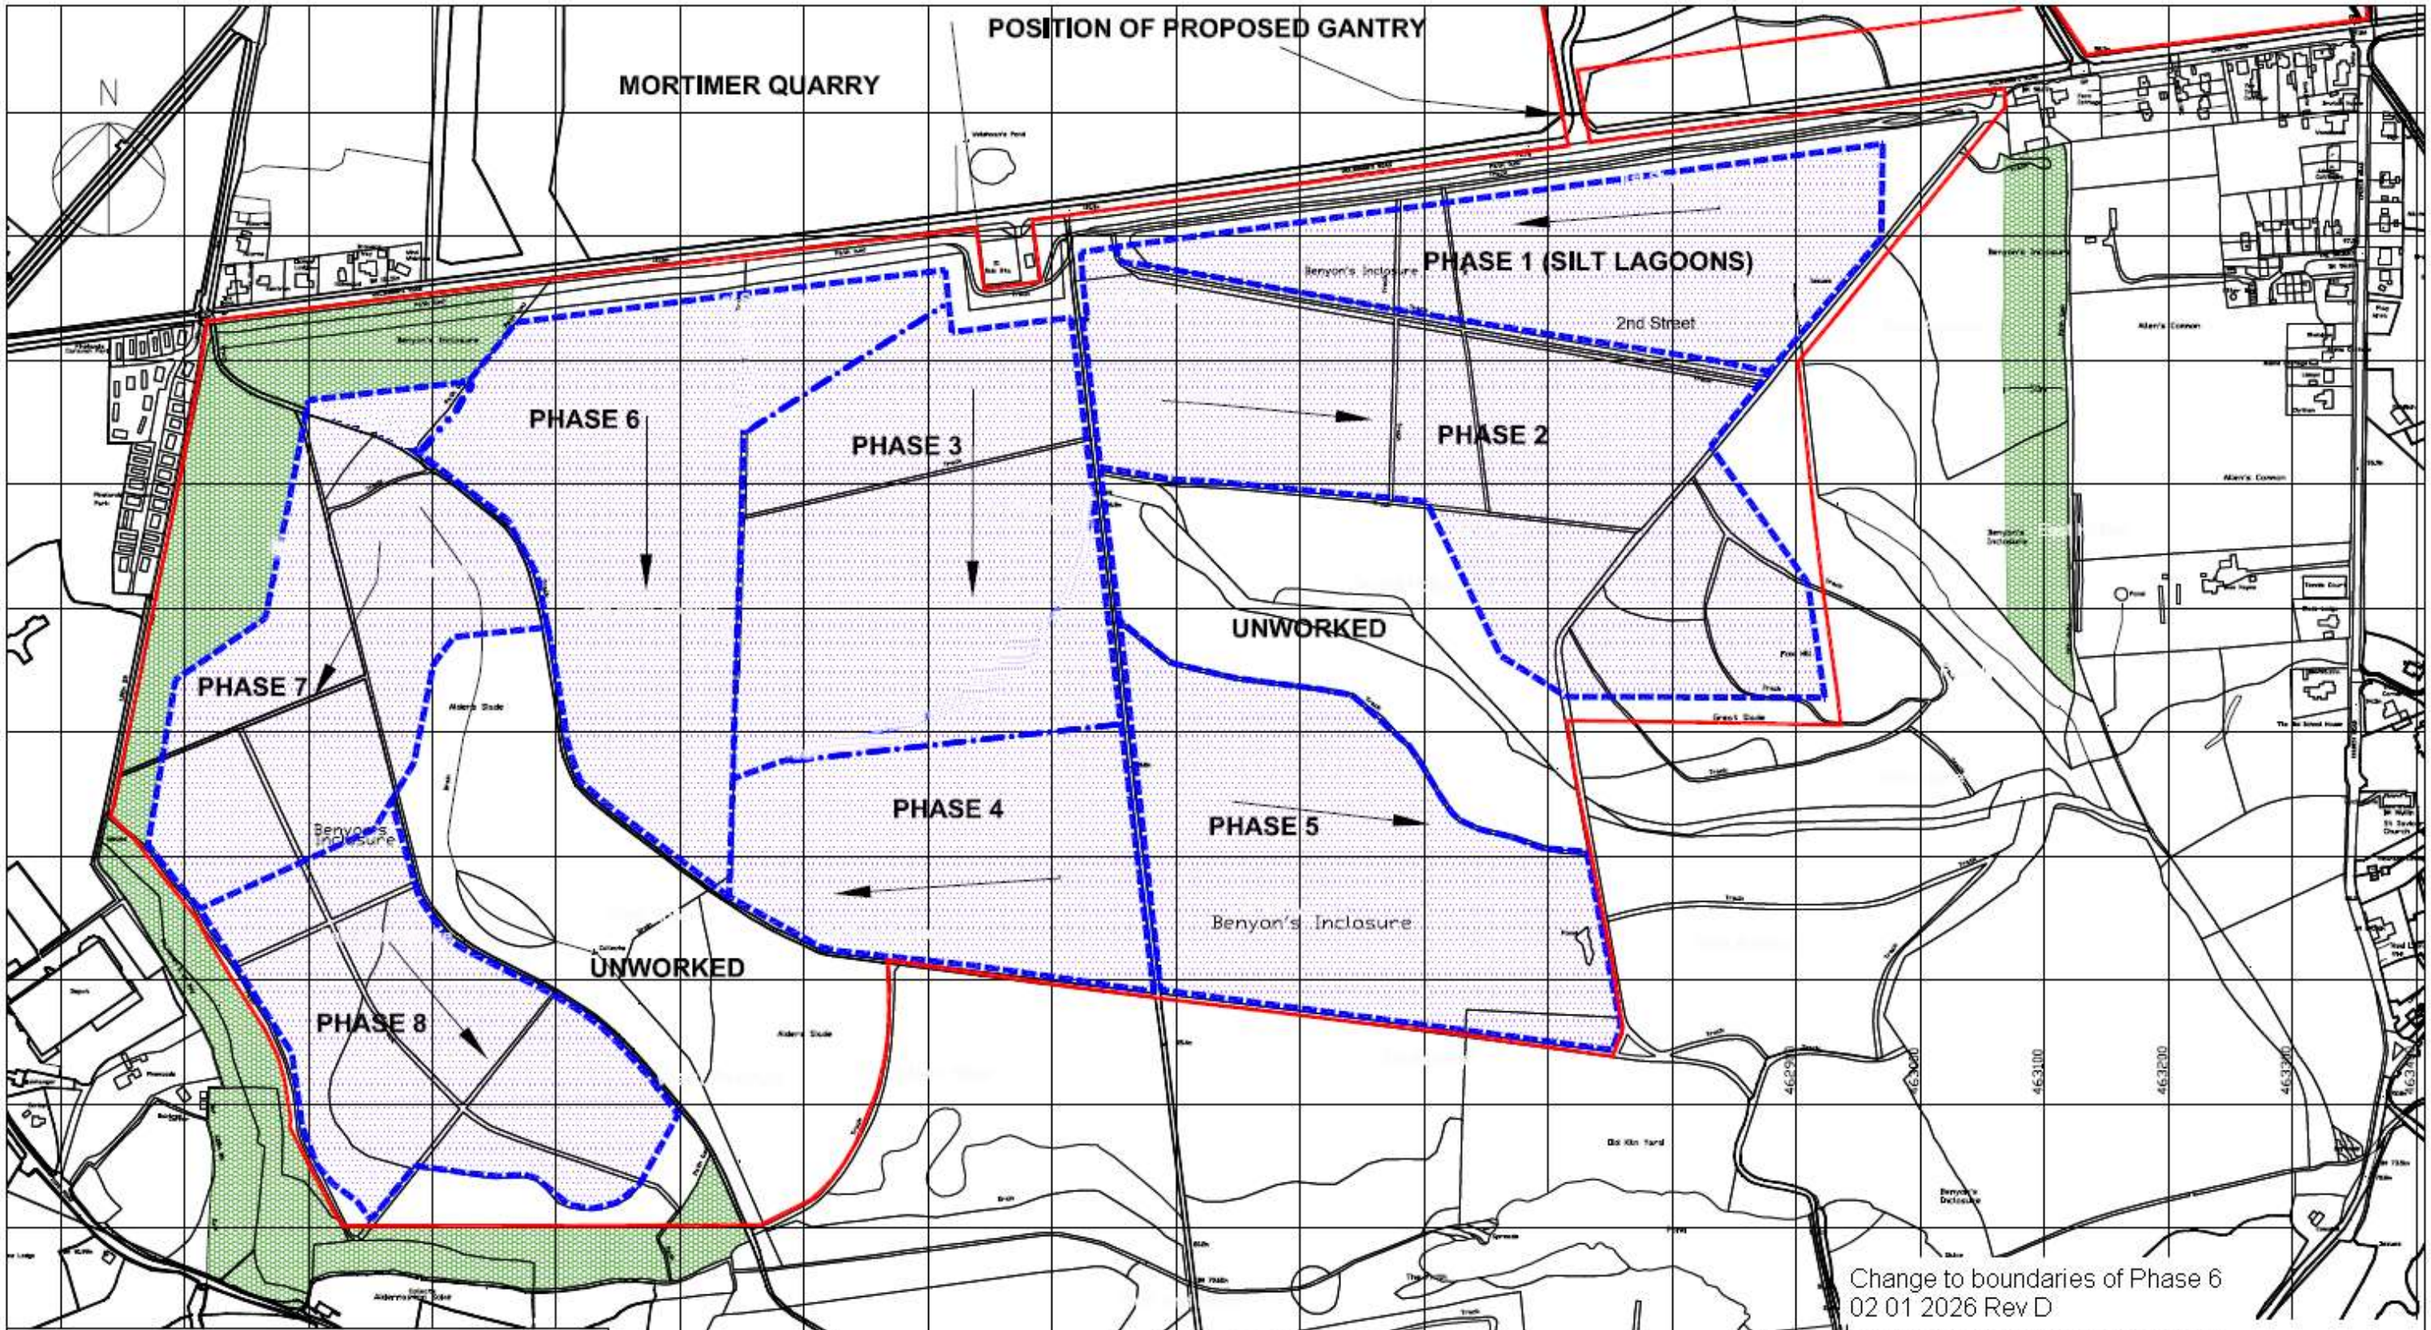

KEY

- PLANNING APPLICATION BOUNDARY
- APPROXIMATE LIMIT OF EXTRACTION
- EXISTING FOREST RETAINED UNTIL COMMENCEMENT OF AFTERCARE PERIOD IN ADJACENT PHASE(S) WHERE PRESENT)

Change to boundaries of Phase 6
02 01 2026 Rev D

Change to boundaries of Phase 3
18 12 2023 Rev C

Revision Details	By / Check	Date	Suffix
RETAINED FOREST EXTENDED TO THE WEST OF PHASE 7	DM / CN	AUG 11	B
RETAINED FOREST DETAILED	DM / CN	JUN 11	A

Drawing Title

MORTIMER QUARRY SOUTHERN EXTENSION PHASING PLAN

SS.008

Scale at A3 : 1:5,000

Drw LA	App CN	Rev D
Chk CN	Date DEC 10	Date AUG 11

Scott Wilson
www.scottwilson.com

Hanson HEIDELBERGCEMENT Group

Plot Date :
AutoCAD File Name :

DB3